


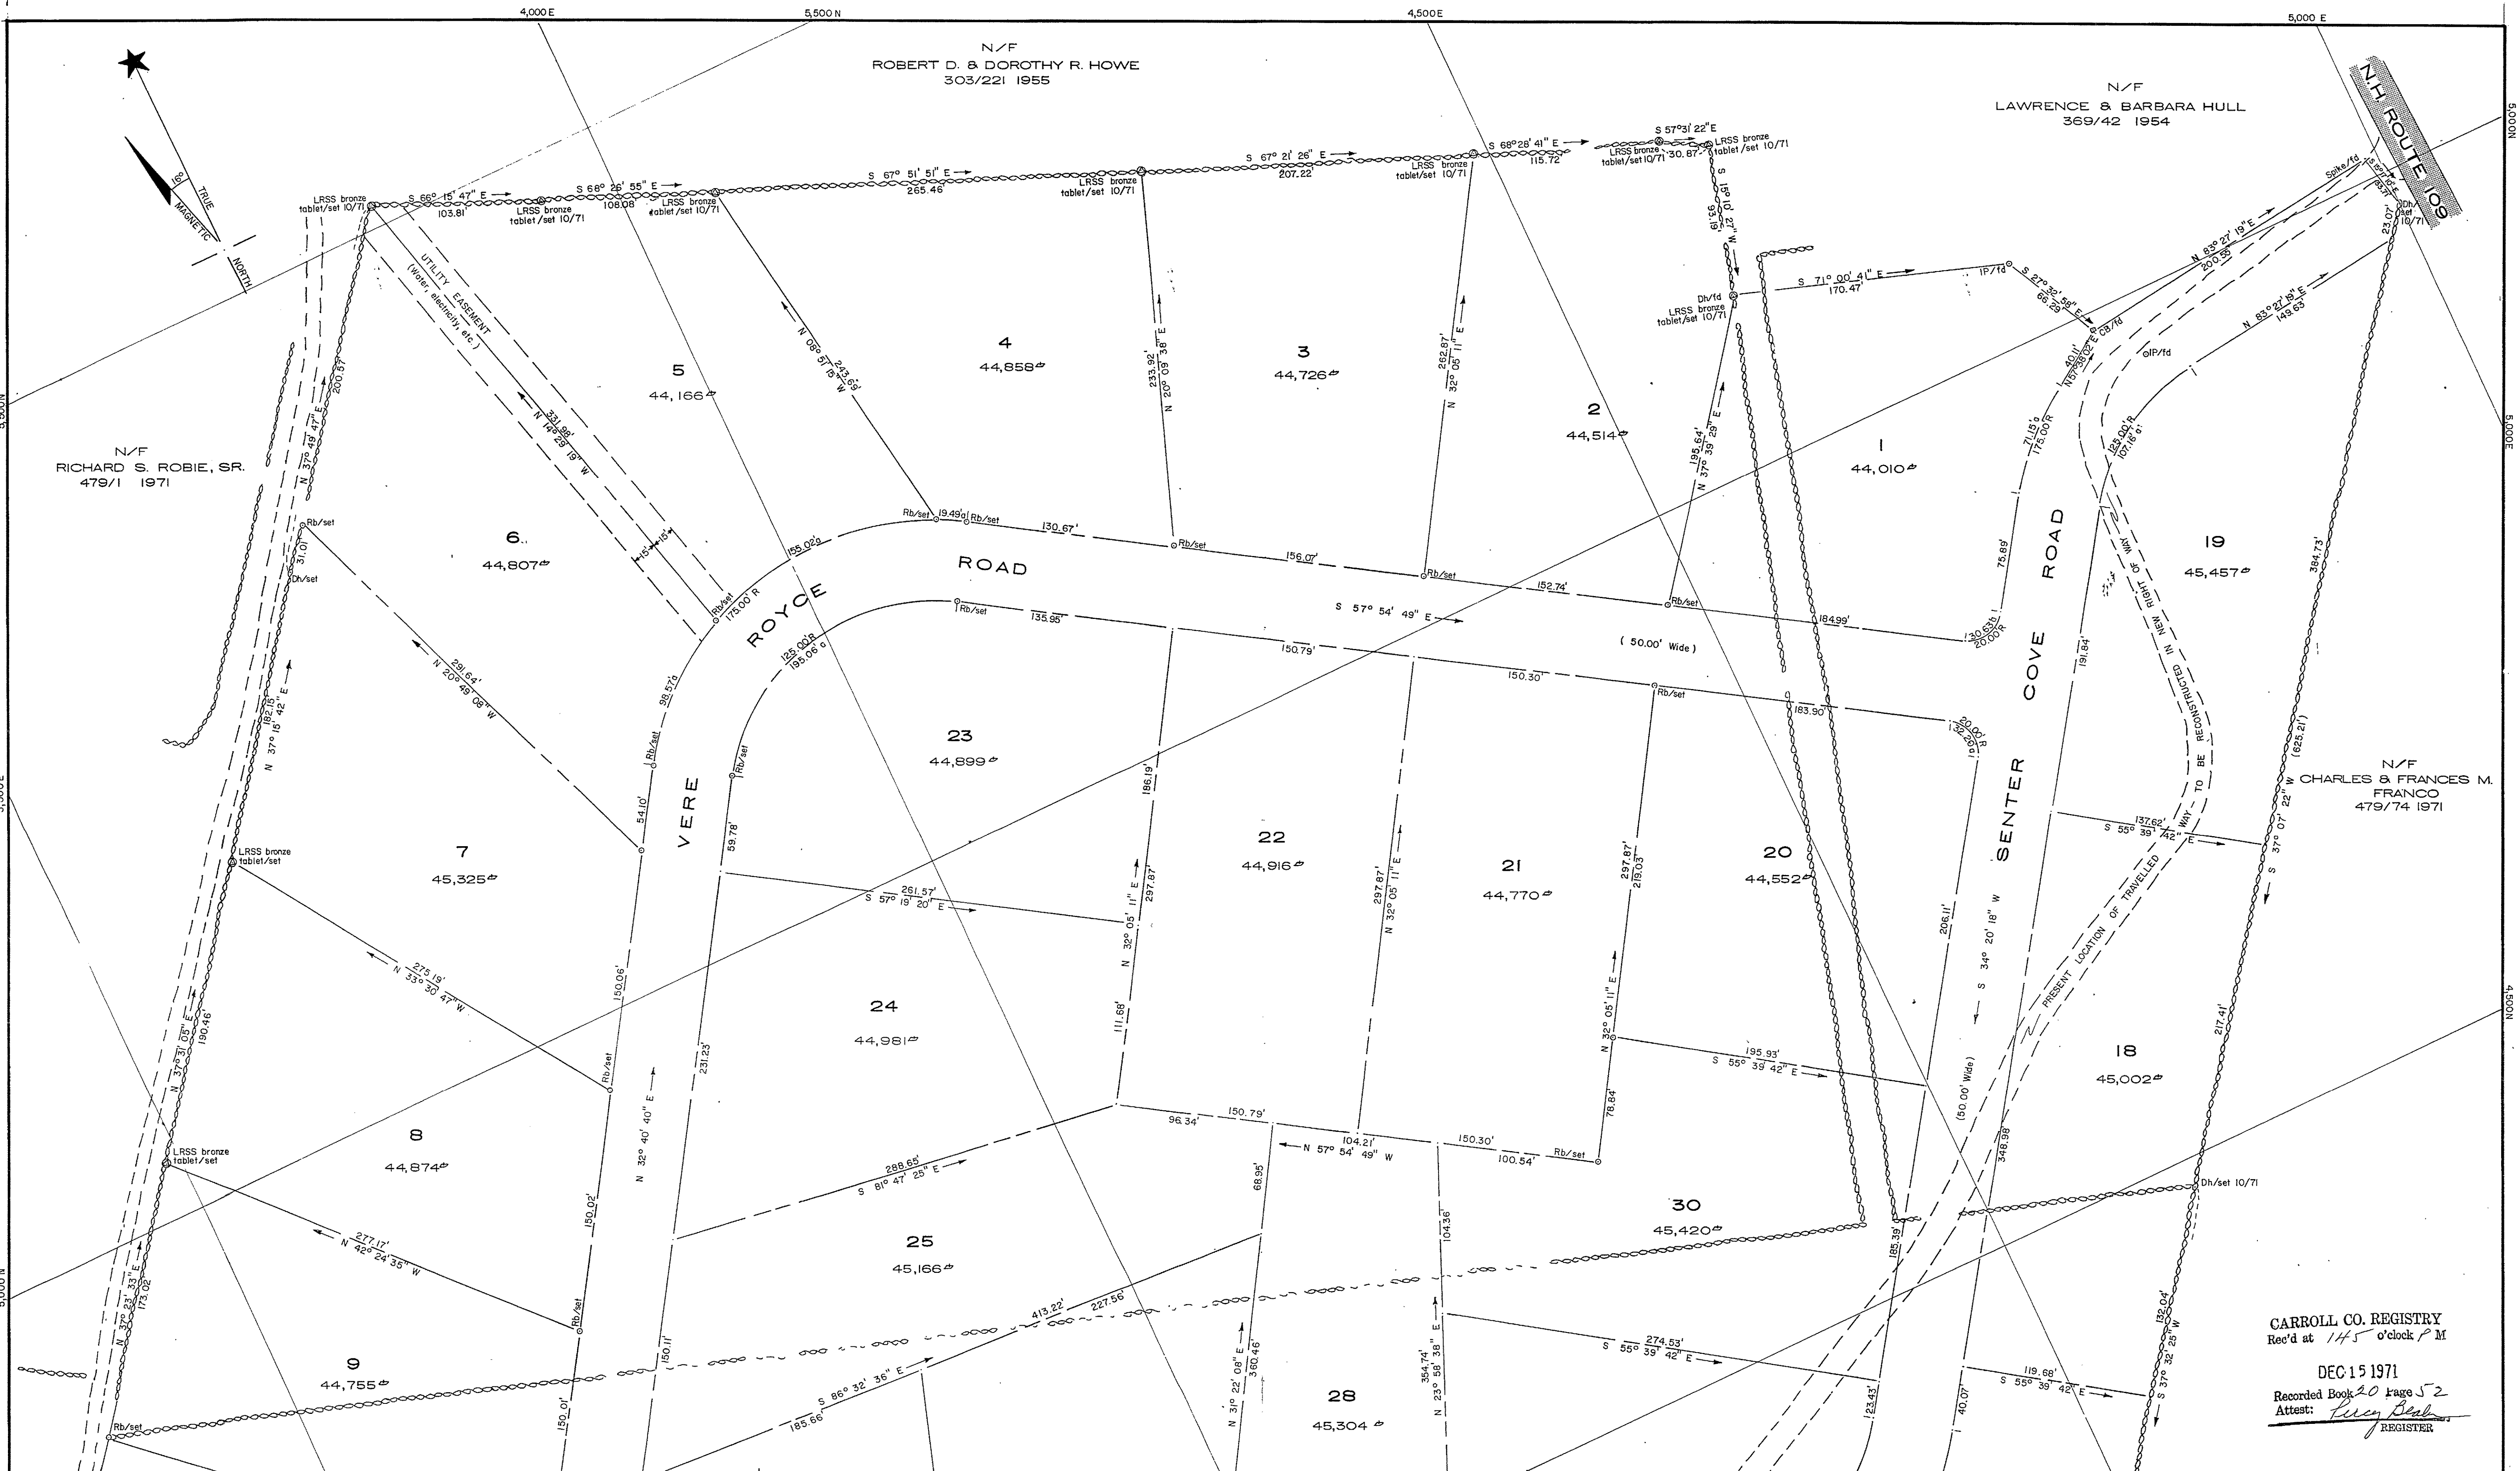

PREPARED BY LAKES REGION SURVEY SERVICE BOX 115 WOLFEBORO, N.H. 03894	I CERTIFY THAT THIS PLAN IS A TRUE AND ACCURATE REPRESENTATION OF A THEODOLITE AND STEEL TAPE SURVEY PERFORMED ON THE GROUND UNDER MY DIRECTION AND SUPERVISION DURING SEPTEMBER 1971. TRAVERSE ACCURACY OF CLOSURE: 1:10,000. GRID COORDINATES ARE ASSUMED. MERIDIAN IS TRUE NORTH AS DETERMINED BY OBSERVATION OF POLARIS ON SEPTEMBER 1, 1971. <i>Wayne J. Kelloway</i> WAYNE J. KELLOWAY, R.L.S.	REFERENCES 1. CARROLL COUNTY REGISTRY OF DEEDS (BOOK/PAGE) 2. PLAN OF KING ESTATE BY D.R. WOODWARD, R.L.S., JUNE 1970. 3. PLAN OF AMY C. KING PROPERTY BY R.O. HAWKINS, C.E. JANUARY 8, 1947. 4. PLAN OF PROPERTY OF BELLA JORDAN BY R. WILLIAMS, JULY 15, 1940. 5. PLAN OF BALD PEAK LAND COMPANY PROPERTY BY R.O. HAWKINS, JULY 1947. 6. PLAN OF LANDS OF HELEN E. SPALDING & WILLIAM A. COURCHENE BY R.O. HAWKINS, C.E., NOVEMBER 1957. 7. PLAN OF SHORE LOTS OF FENCY CHARGE BY R. WILLIAMS JULY 27, 1946. 8. AERIAL PHOTOGRAPHY BY MOORE MAPPING, MAY 18, 1971.	TOWN OF TUFTONBORO PLANNING BOARD APPROVED Date <u>Dec. 13, 1971</u> Chmn. <i>John S. Elliott</i> Sec'y. <i>Paul M. Appleton</i>	LEGEND --- PROPERTY LINE OIP IRON PIPE --- STONEWALL --- CONCRETE BOUND DH DRILL HOLE ● LRSS BRONZE TABLET n/ FOUND n/ NOW OR FORMERLY ORB REBAR *SK STAKE	LOCATION PLAN - USSS WINNIPESAUKEE 	RECORDINGS Carroll County Registry of Deeds Book /page N.H. Water Supply and Pollution Control Commission Approval No. 2834 Dated: Dec. 13, 1971 Standard conditions Town of Tuftonboro Planning Board File no.	SUBDIVISION PLAN OF COL. TUFTON BOROUGH TUFTONBORO NEW HAMPSHIRE 0' 50' 100' 150' 200' DATE: SEPT. 23, 1971 REVISION: BY: SHEET 2 OF 2 SHEETS PIO-7-4IX,15X							
								<table border="1"><tr><td>FILED</td><td>WK.</td><td>COMPTD.</td><td>RESEARCH</td><td>DRAFTED</td><td>FINAL</td><td>CHKD.</td></tr><tr><td>024</td><td>OKK</td><td>RYT</td><td>149</td><td>149</td><td>149</td><td></td></tr></table>	FILED	WK.	COMPTD.	RESEARCH	DRAFTED	FINAL
FILED	WK.	COMPTD.	RESEARCH	DRAFTED	FINAL	CHKD.								
024	OKK	RYT	149	149	149									